


P:\2012 Onwards\Auckland Transport\805 09536 TTEPS\01 Potential Jobs\Warkworth Bus Improvement\CAD\Matakana Road\CAD\1718811-01-001-G025

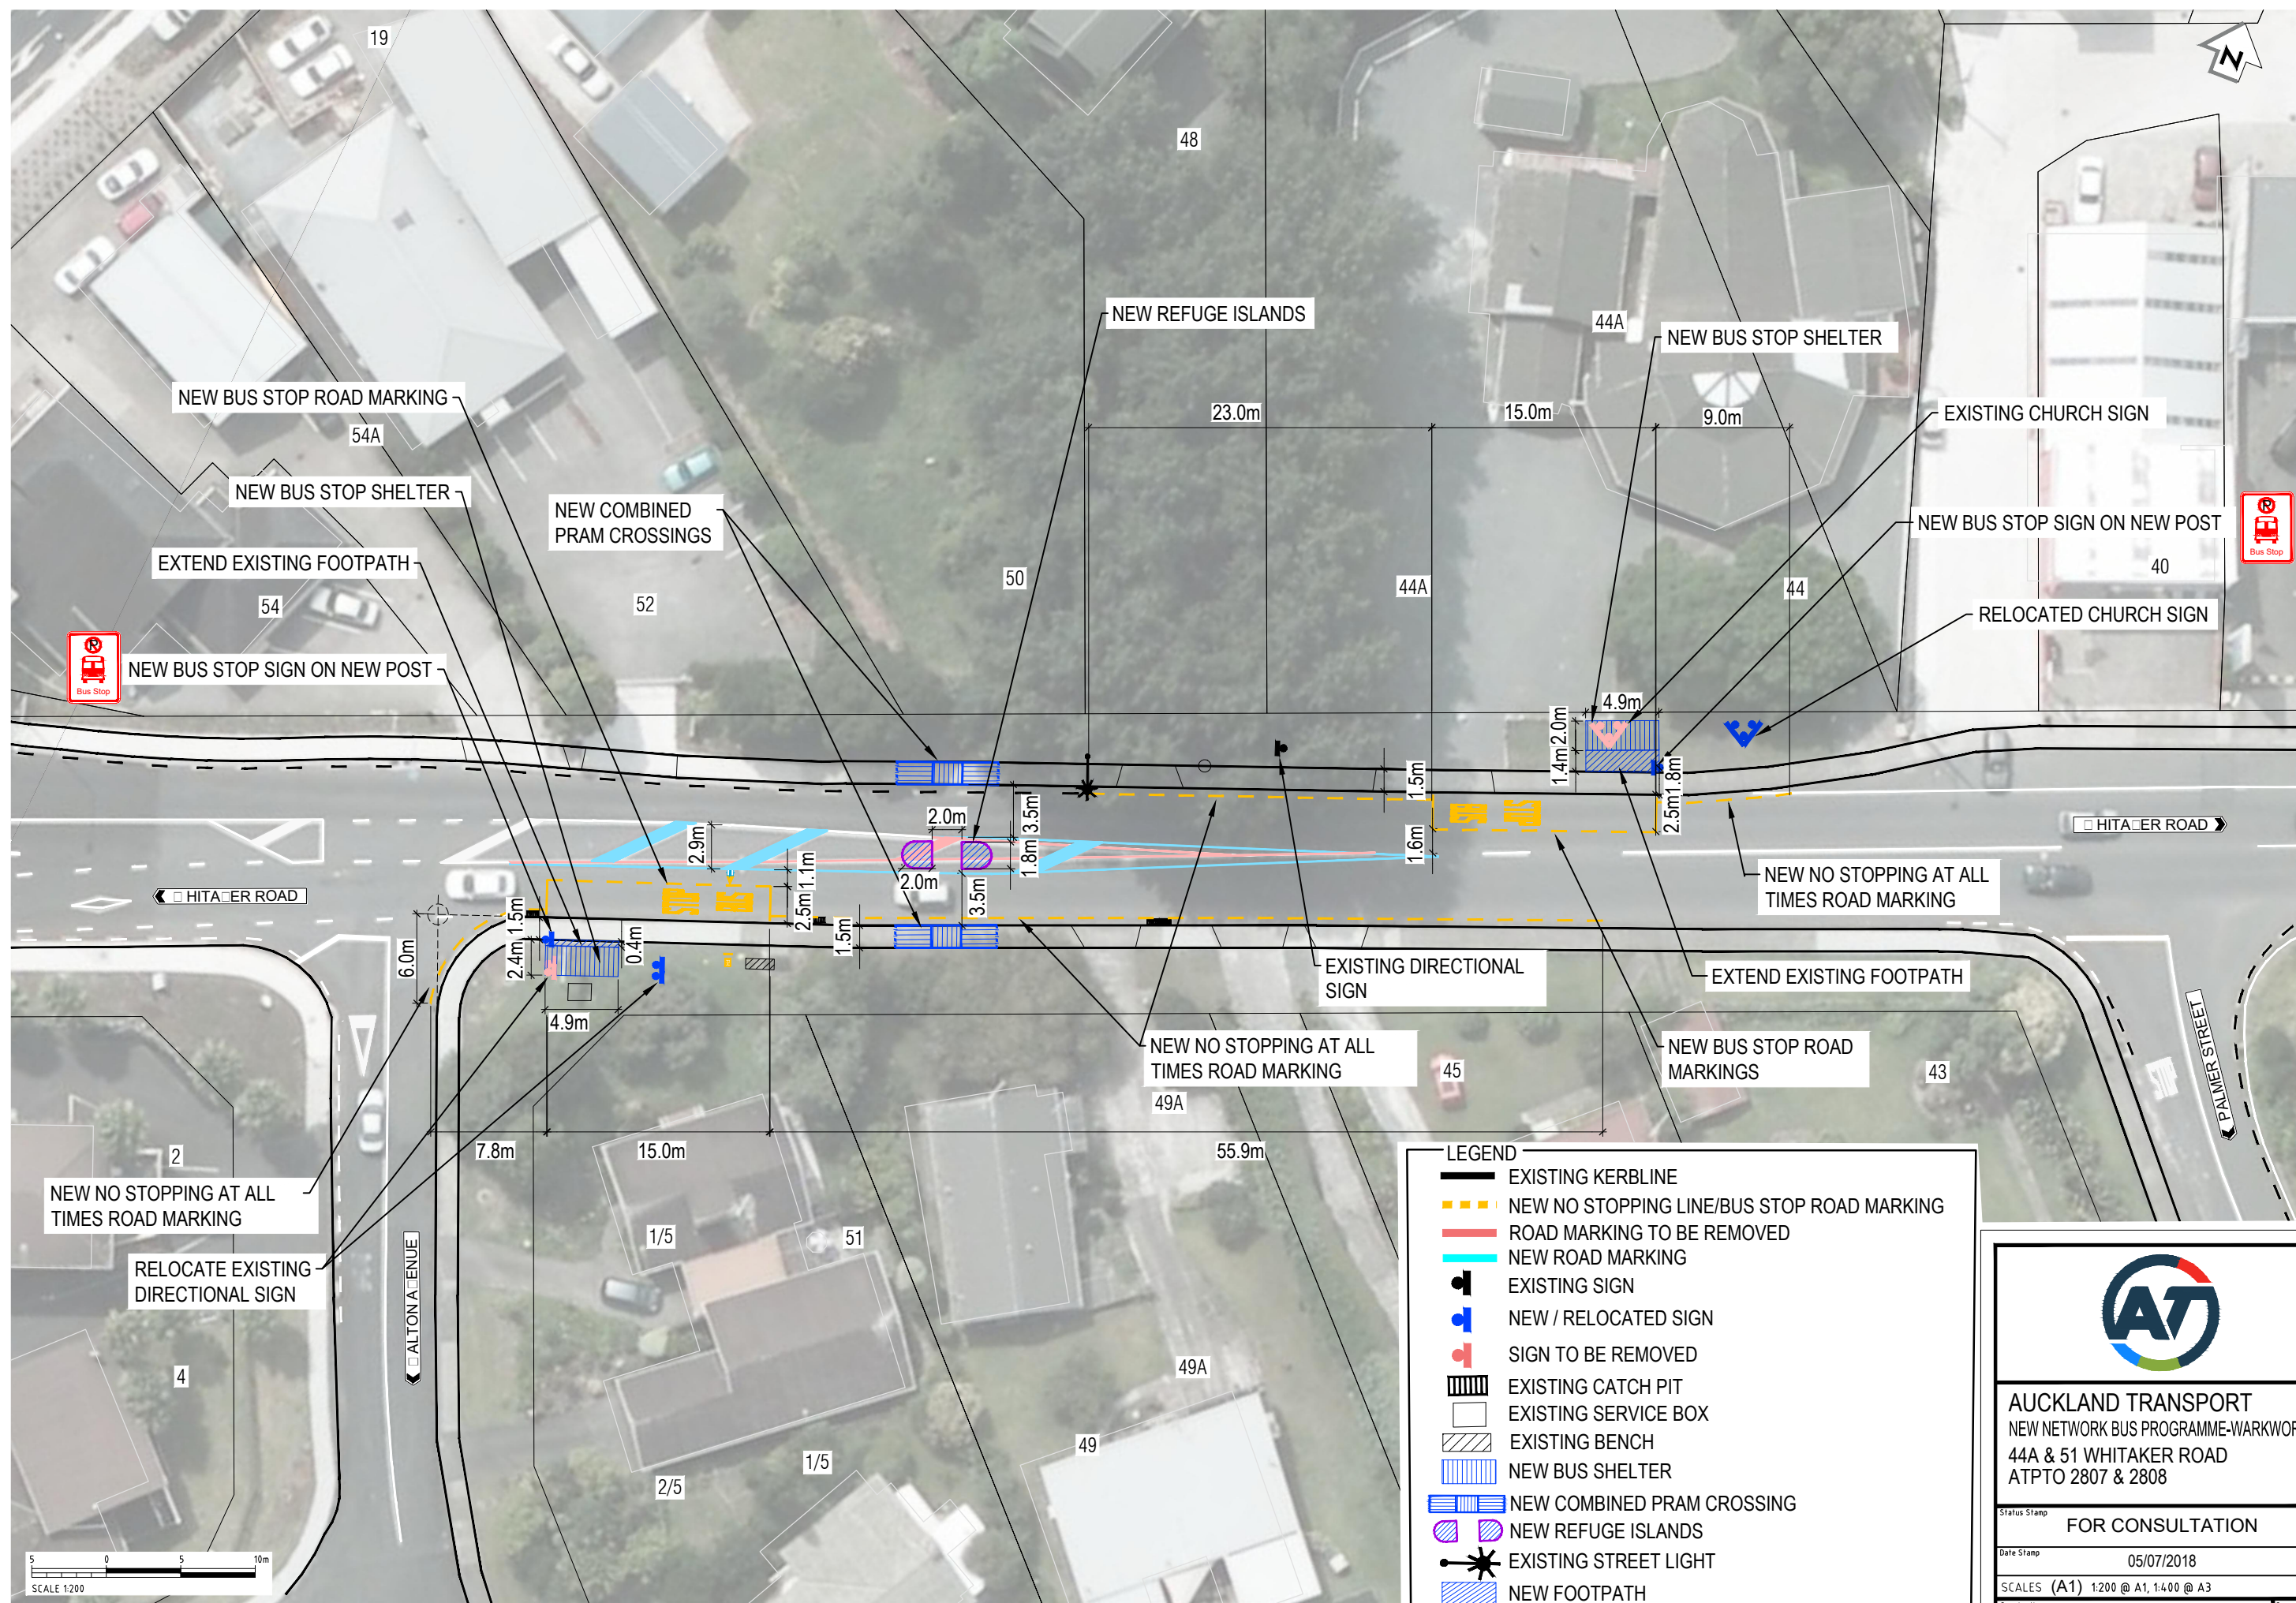

200 mm
DO NOT SCALE - IF IN DOUBT, ASK

150

100

90

80

70

60

50

40

30

20

10

0

0

10

20

30

40

50

60

70

80

90

100

110

120

130

140

150

160

170

180

190

200

ORIGINAL SIZE A1

Last modified: Jan 20 2016 By



LEGEND

- EXISTING KERBLINE/ EXISTING ROAD MARKING
- NEW KERBLINE
- NEW NO STOPPING LINE/BUS STOP ROAD MARKING
- NEW ROAD MARKING
- EXISTING SIGN
- NEW / RELOCATED SIGN
- EXISTING CATCH PIT
- EXISTING BUS SHELTER
- EXISTING STREET LIGHT
- NEW KERB BUILDOUT/CONCRETE HARD STAND



AUCKLAND TRANSPORT
NEW NETWORK BUS PROGRAMME - WARKWORTH
3 ALEXANDER ROAD
ATPTO 2824

FOR CONSULTATION

Date Stamp 21/06/2018

SCALES (A1) 1:200 @ A1, 1:400 @ A3


Drawing No 1718811-01-003-G025 Rev B

NOT FOR CONSTRUCTION

P:\2012 Onwards\Auckland Transport\805 09536 TTEPS\01 Potential Jobs\Warkworth Bus Improvement\CAD\Alexander Road\CAD\1718811-01-003-G025

ORIGINAL SIZE A1
Last modified: Jan 20 2016 By

DO NOT SCALE - IF IN DOUBT, ASK

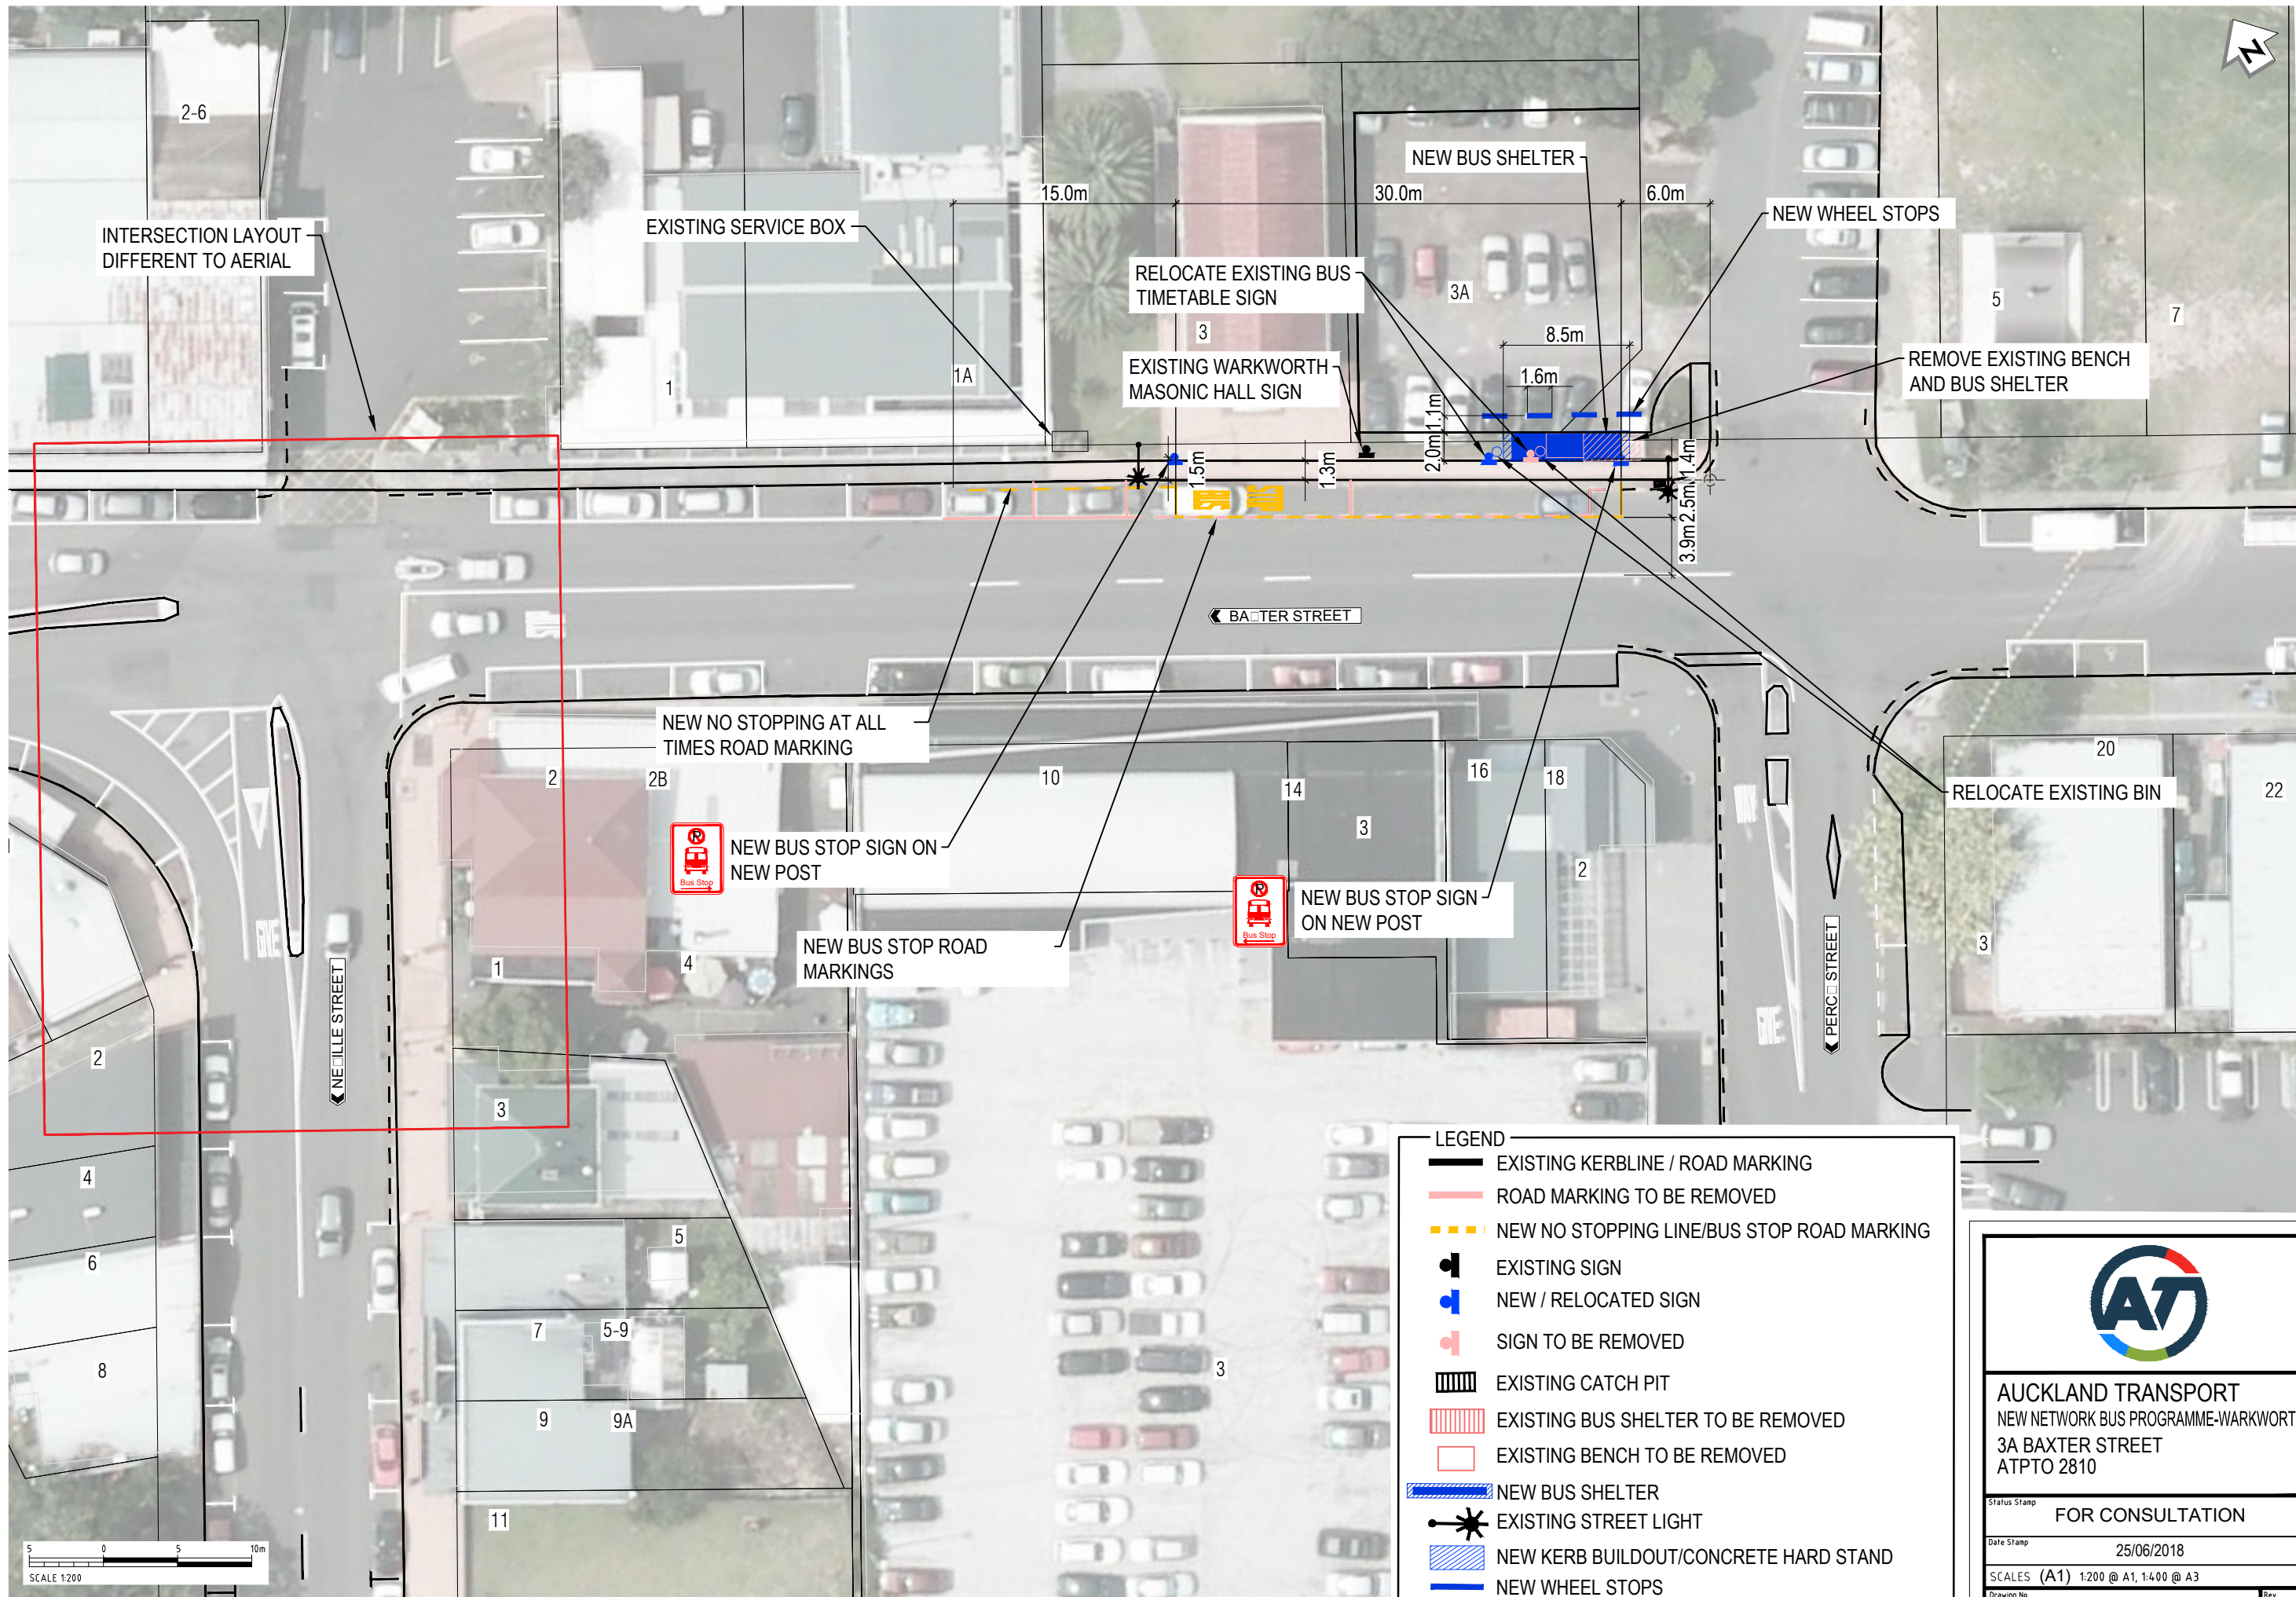

LEGEND

- EXISTING KERBLINE / ROAD MARKING
- ROAD MARKING TO BE REMOVED
- NEW NO STOPPING LINE/BUS STOP ROAD MARKING
- EXISTING SIGN
- NEW / RELOCATED SIGN
- SIGN TO BE REMOVED
- EXISTING CATCH PIT
- EXISTING BUS SHELTER TO BE REMOVED
- EXISTING BENCH TO BE REMOVED
- NEW BUS SHELTER
- EXISTING STREET LIGHT
- NEW KERB BUILDOUT/CONCRETE HARD STAND
- NEW WHEEL STOPS

AUCKLAND TRANSPORT
NEW NETWORK BUS PROGRAMME-WARKWORTH
3A BAXTER STREET
ATPTO 2810

FOR CONSULTATION


Status Stamp
Date Stamp 25/06/2018
SCALES (A1) 1:200 @ A1, 1:400 @ A3
Drawing No. 1718811_01_004_G025
Rev. A

200 mm
DO NOT SCALE - IF IN DOUBT, ASK

150
100
90
80
70
60
50
40
30
20
10
0

ORIGINAL SIZE A1

Last modified: Jan 20 2016 By

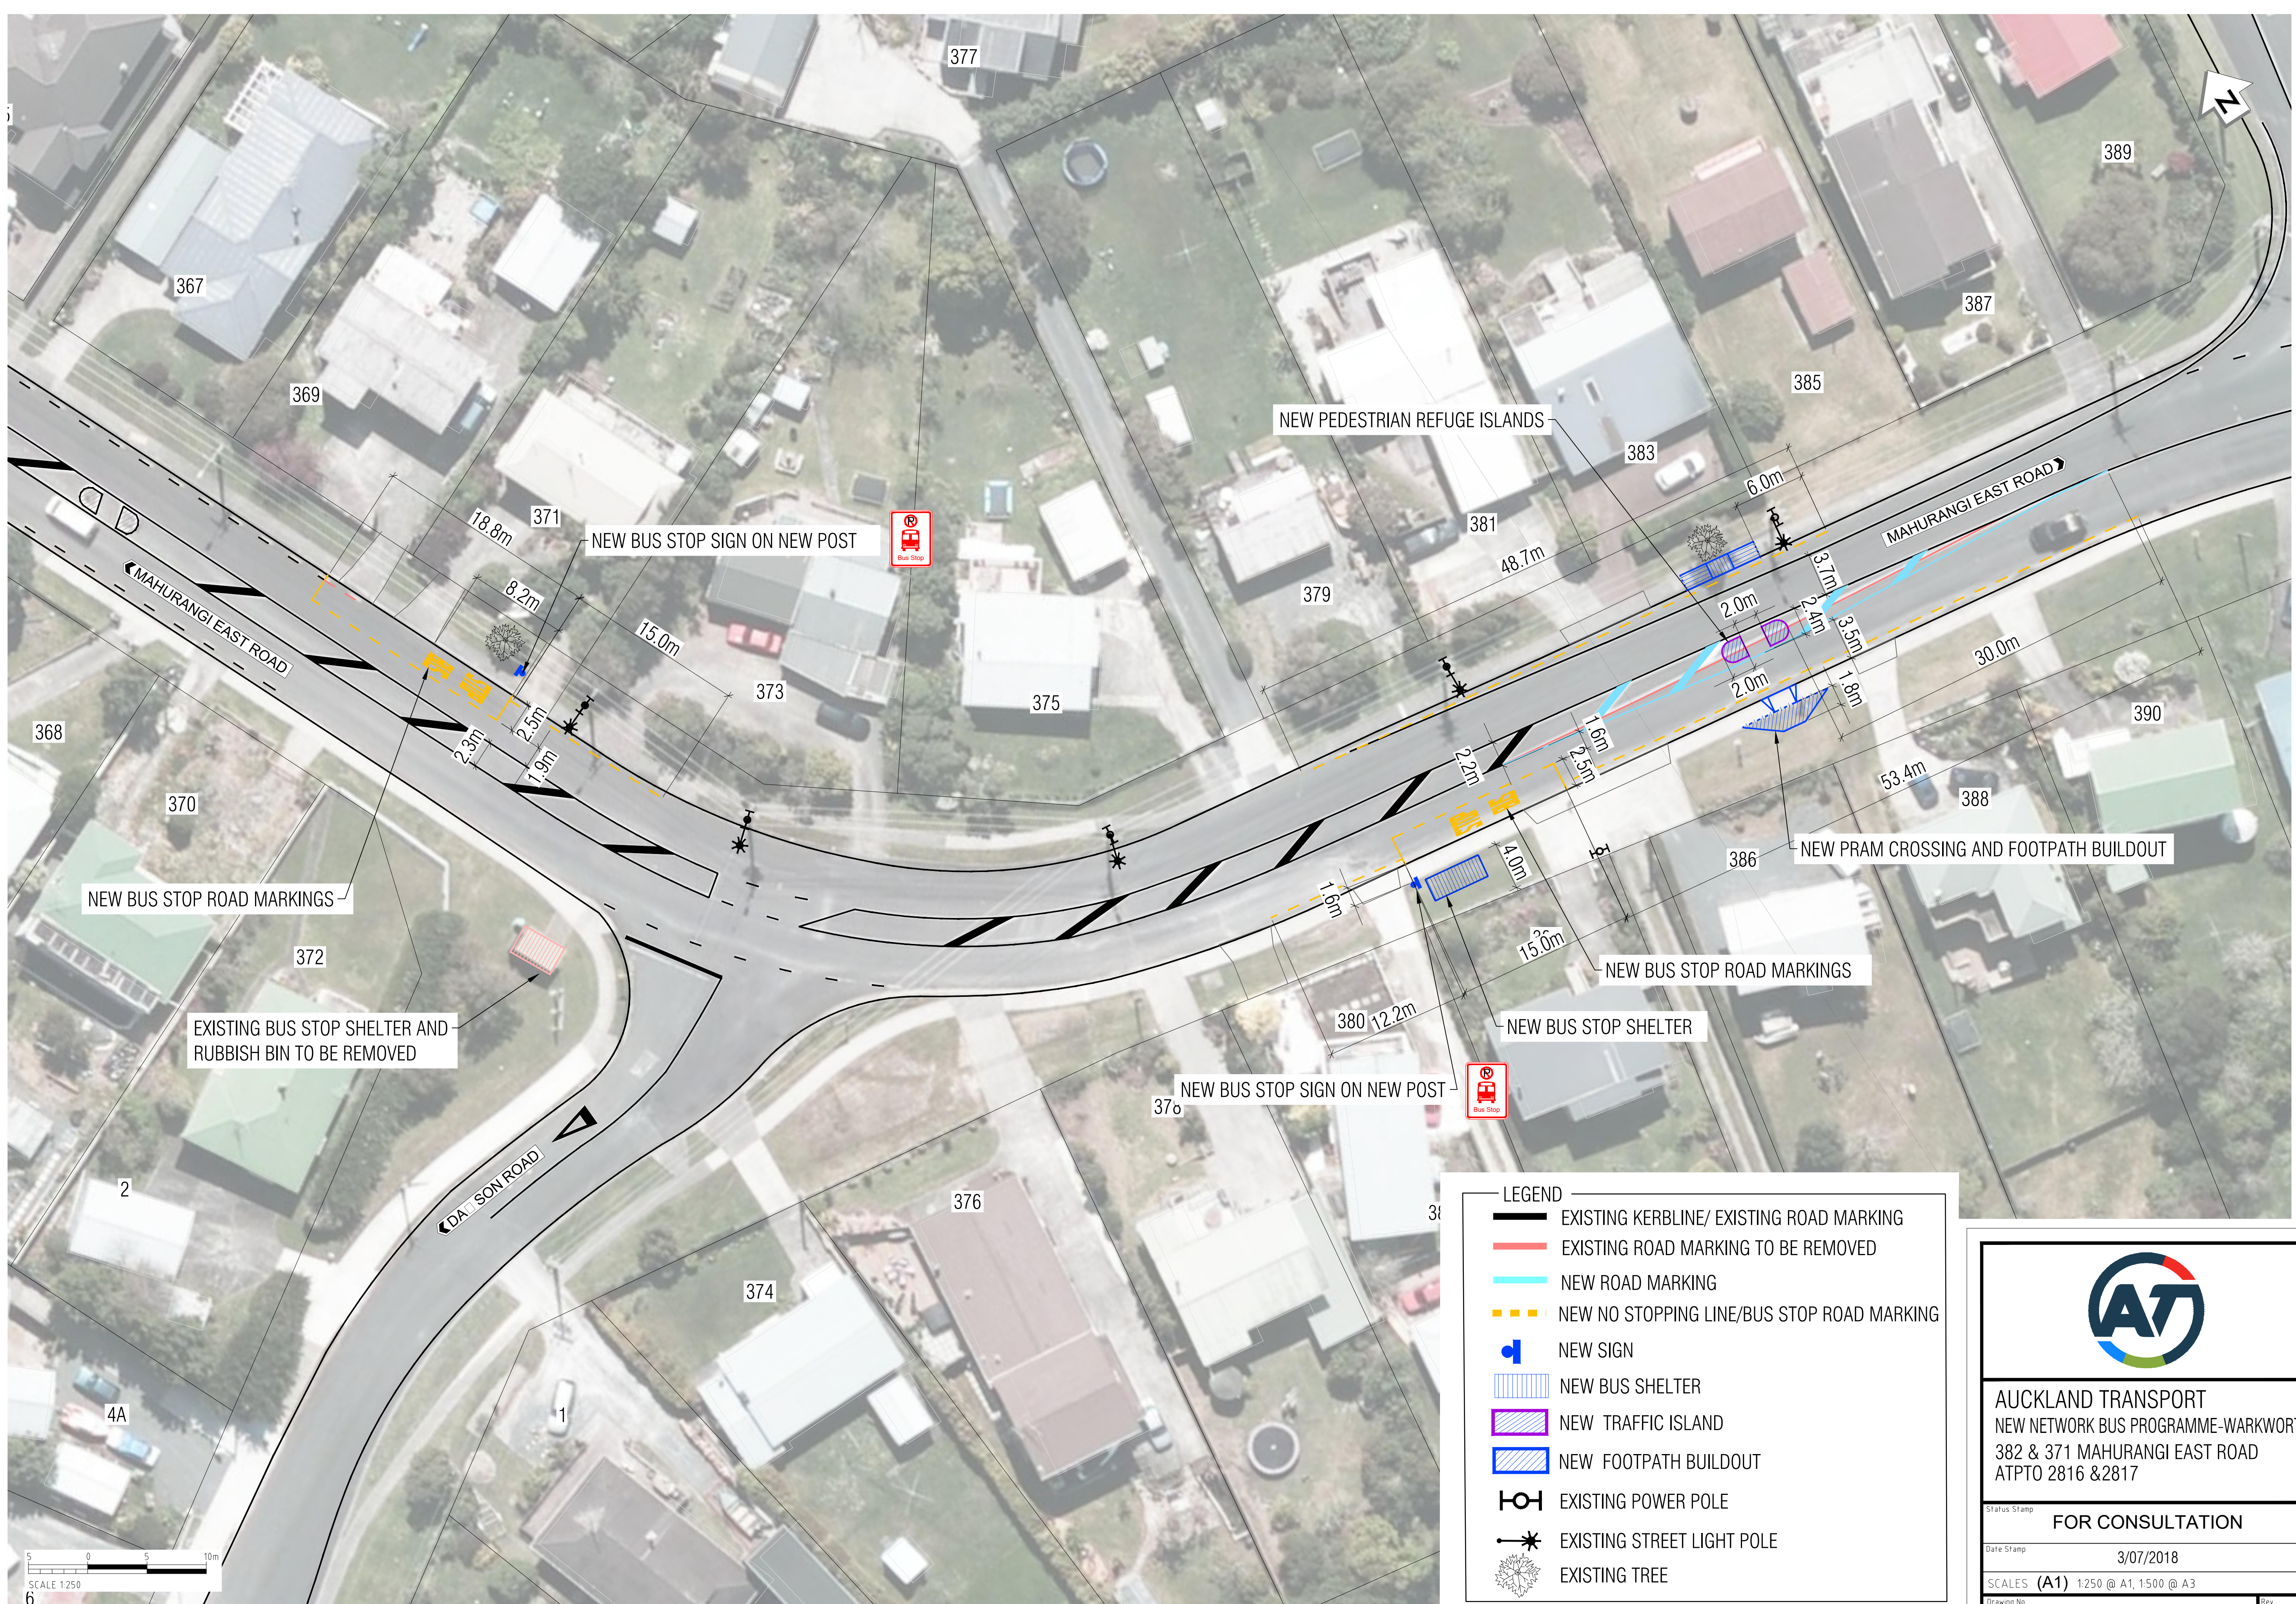

LEGEND

- EXISTING KERBLINE/ EXISTING ROAD MARKING
- EXISTING ROAD MARKING TO BE REMOVED
- NEW ROAD MARKING
- NEW NO STOPPING LINE/BUS STOP ROAD MARKING
- NEW SIGN
- NEW BUS SHELTER
- NEW TRAFFIC ISLAND
- NEW FOOTPATH BUILDOUT
- EXISTING POWER POLE
- EXISTING STREET LIGHT POLE
- EXISTING TREE



AUCKLAND TRANSPORT
NEW NETWORK BUS PROGRAMME-WARKWORTH
382 & 371 MAHURANGI EAST ROAD
ATPTO 2816 & 2817

Status Stamp

FOR CONSULTATION


Date Stamp 3/07/2018

SCALES (A1) 1:250 @ A1, 1:500 @ A3

Drawing No 1718811-01-005-G025

Rev B

NOT FOR CONSTRUCTION

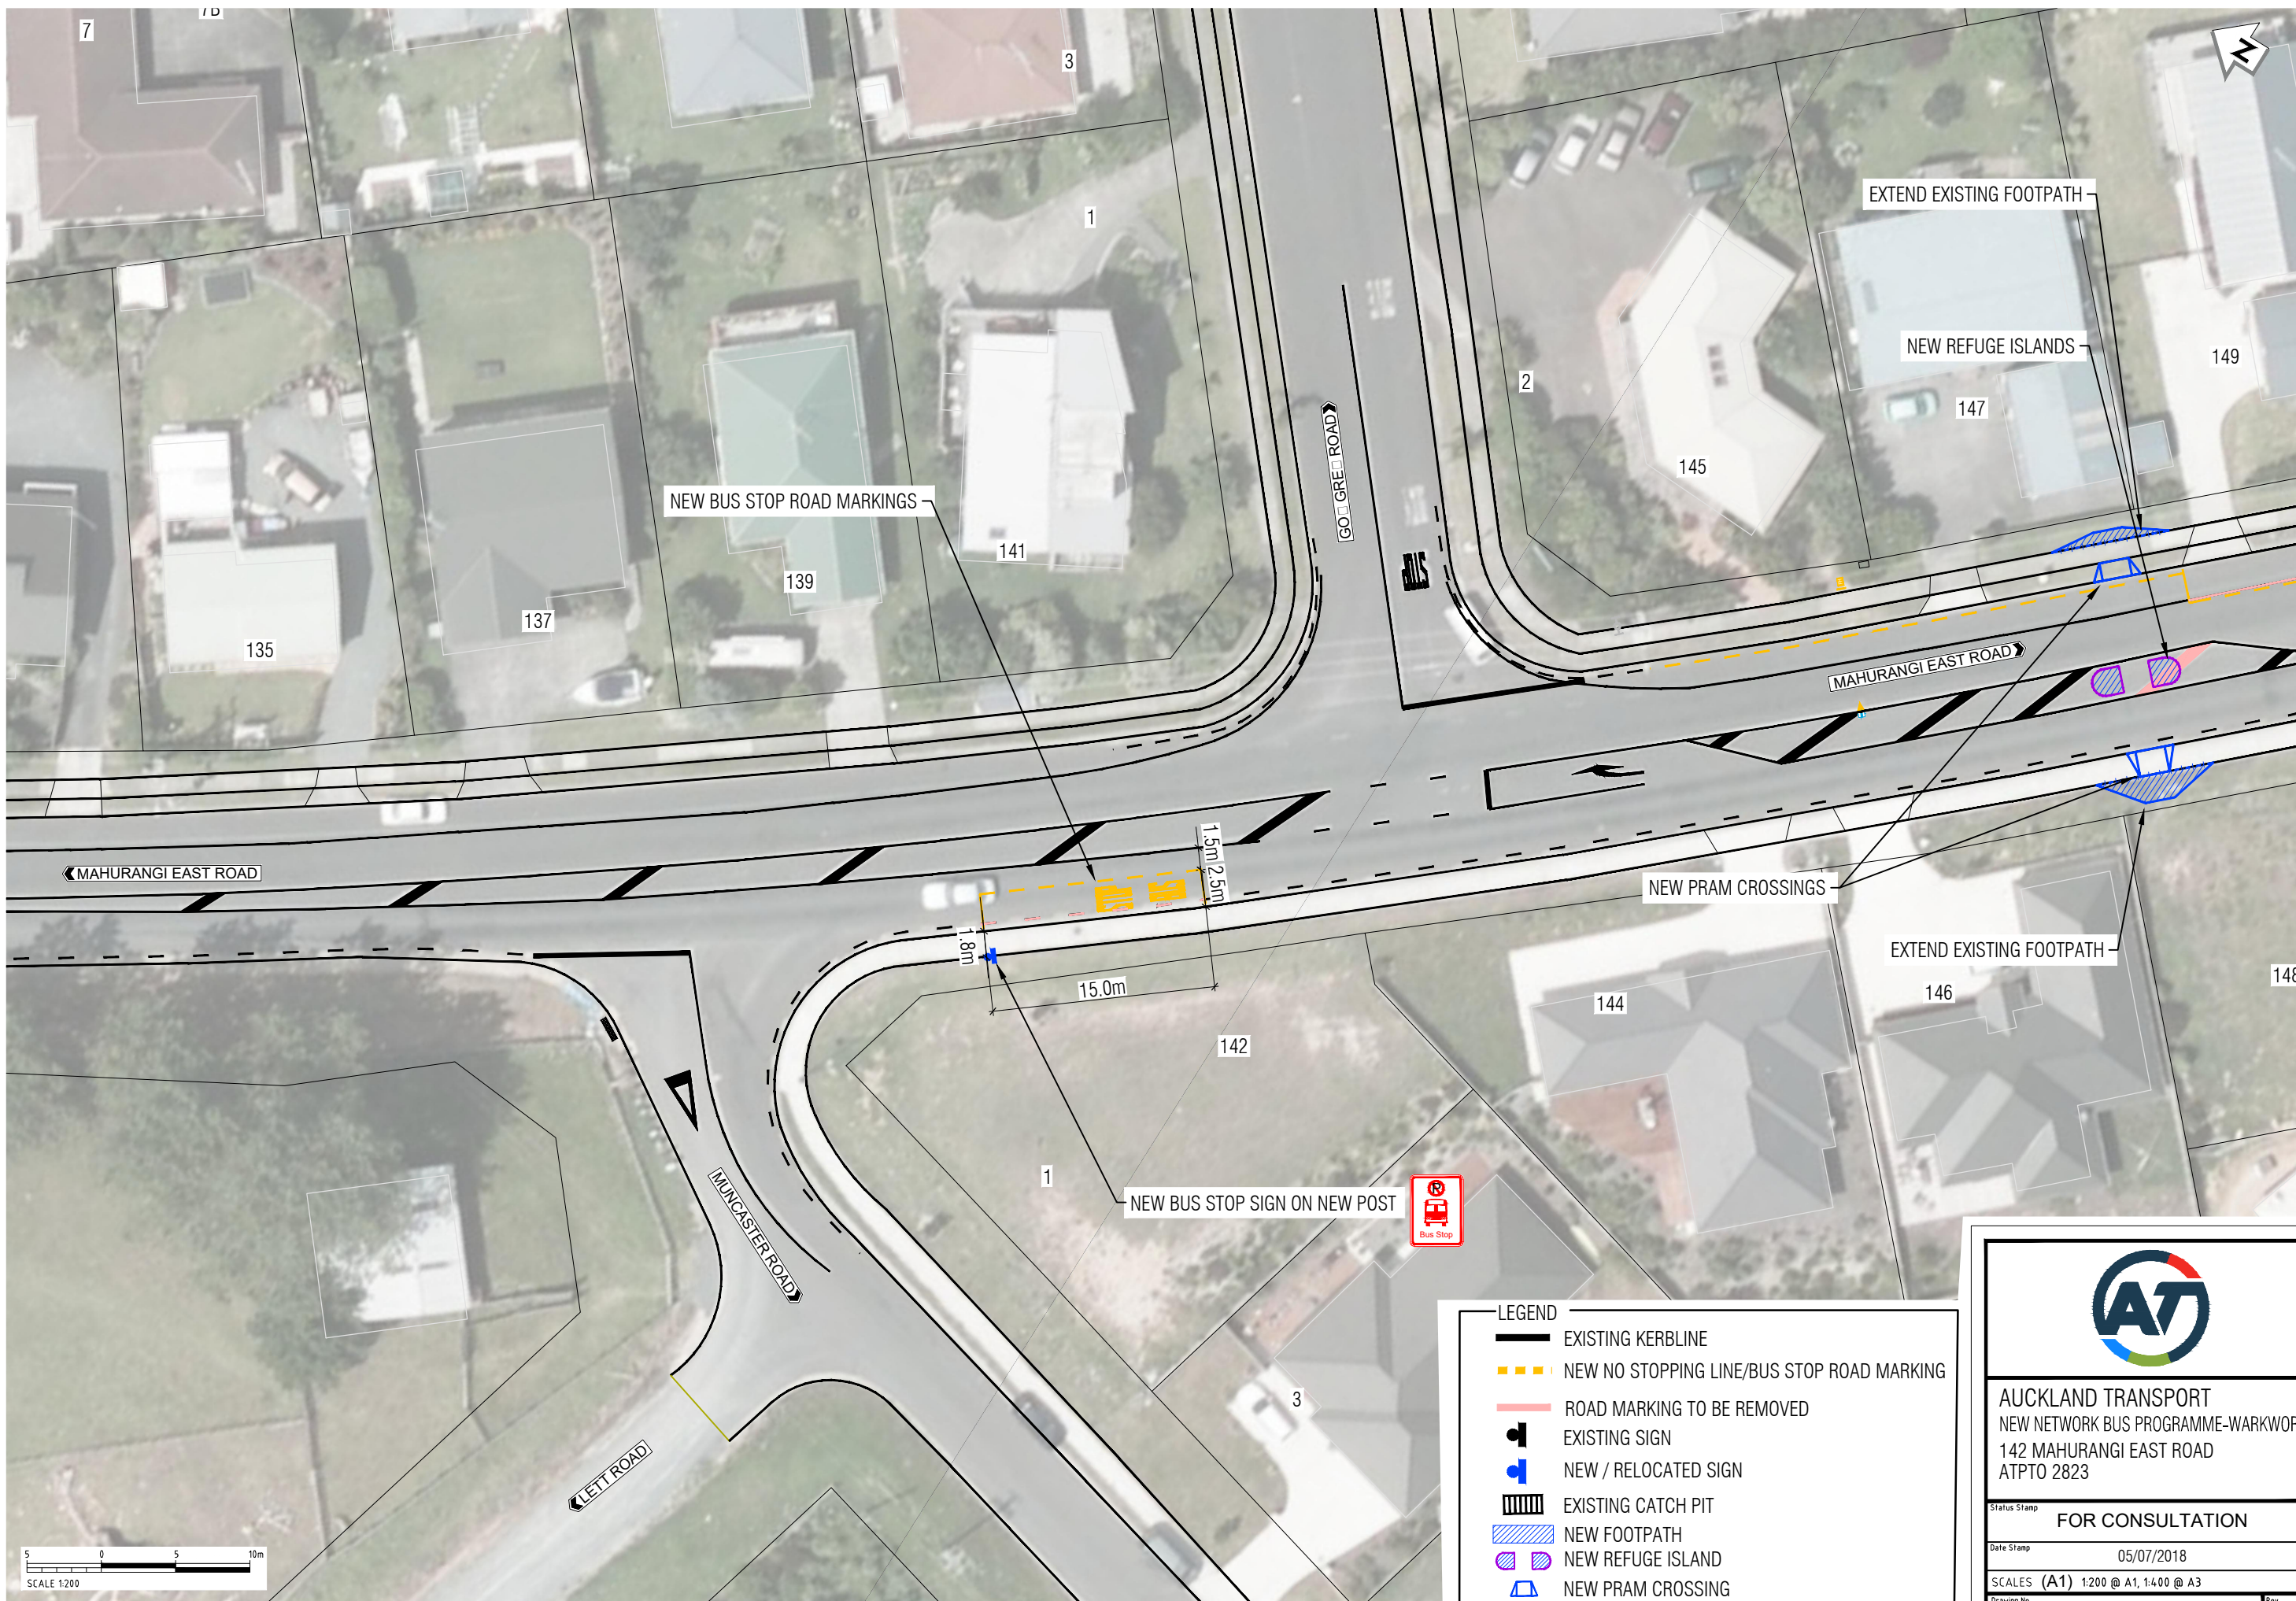


LEGEND	
	EXISTING KERBLINE
	NEW NO STOPPING LINE/BUS STOP ROAD MARKING
	ROAD MARKING TO BE REMOVED
	EXISTING SIGN
	NEW / RELOCATED SIGN
	EXISTING CATCH PIT
	NEW FOOTPATH
	NEW REFUGE ISLAND
	NEW PRAM CROSSING

AUCKLAND TRANSPORT
NEW NETWORK BUS PROGRAMME-WARKWORTH
142 MAHURANGI EAST ROAD
ATPTO 2823

Status Stamp	FOR CONSULTATION	
Date Stamp	05/07/2018	
SCALES	(A1) 1:200 @ A1, 1:400 @ A3	
Drawing No.	1718811_01_006_G025	Rev. A

NOT FOR CONSTRUCTION

ORIGINAL SIZE A1
Last modified: Jan 20 2016 By
0 10 20 30 40 50 60 70 80 90 100 150 200 mm DO NOT SCALE - IF IN DOUBT, ASK

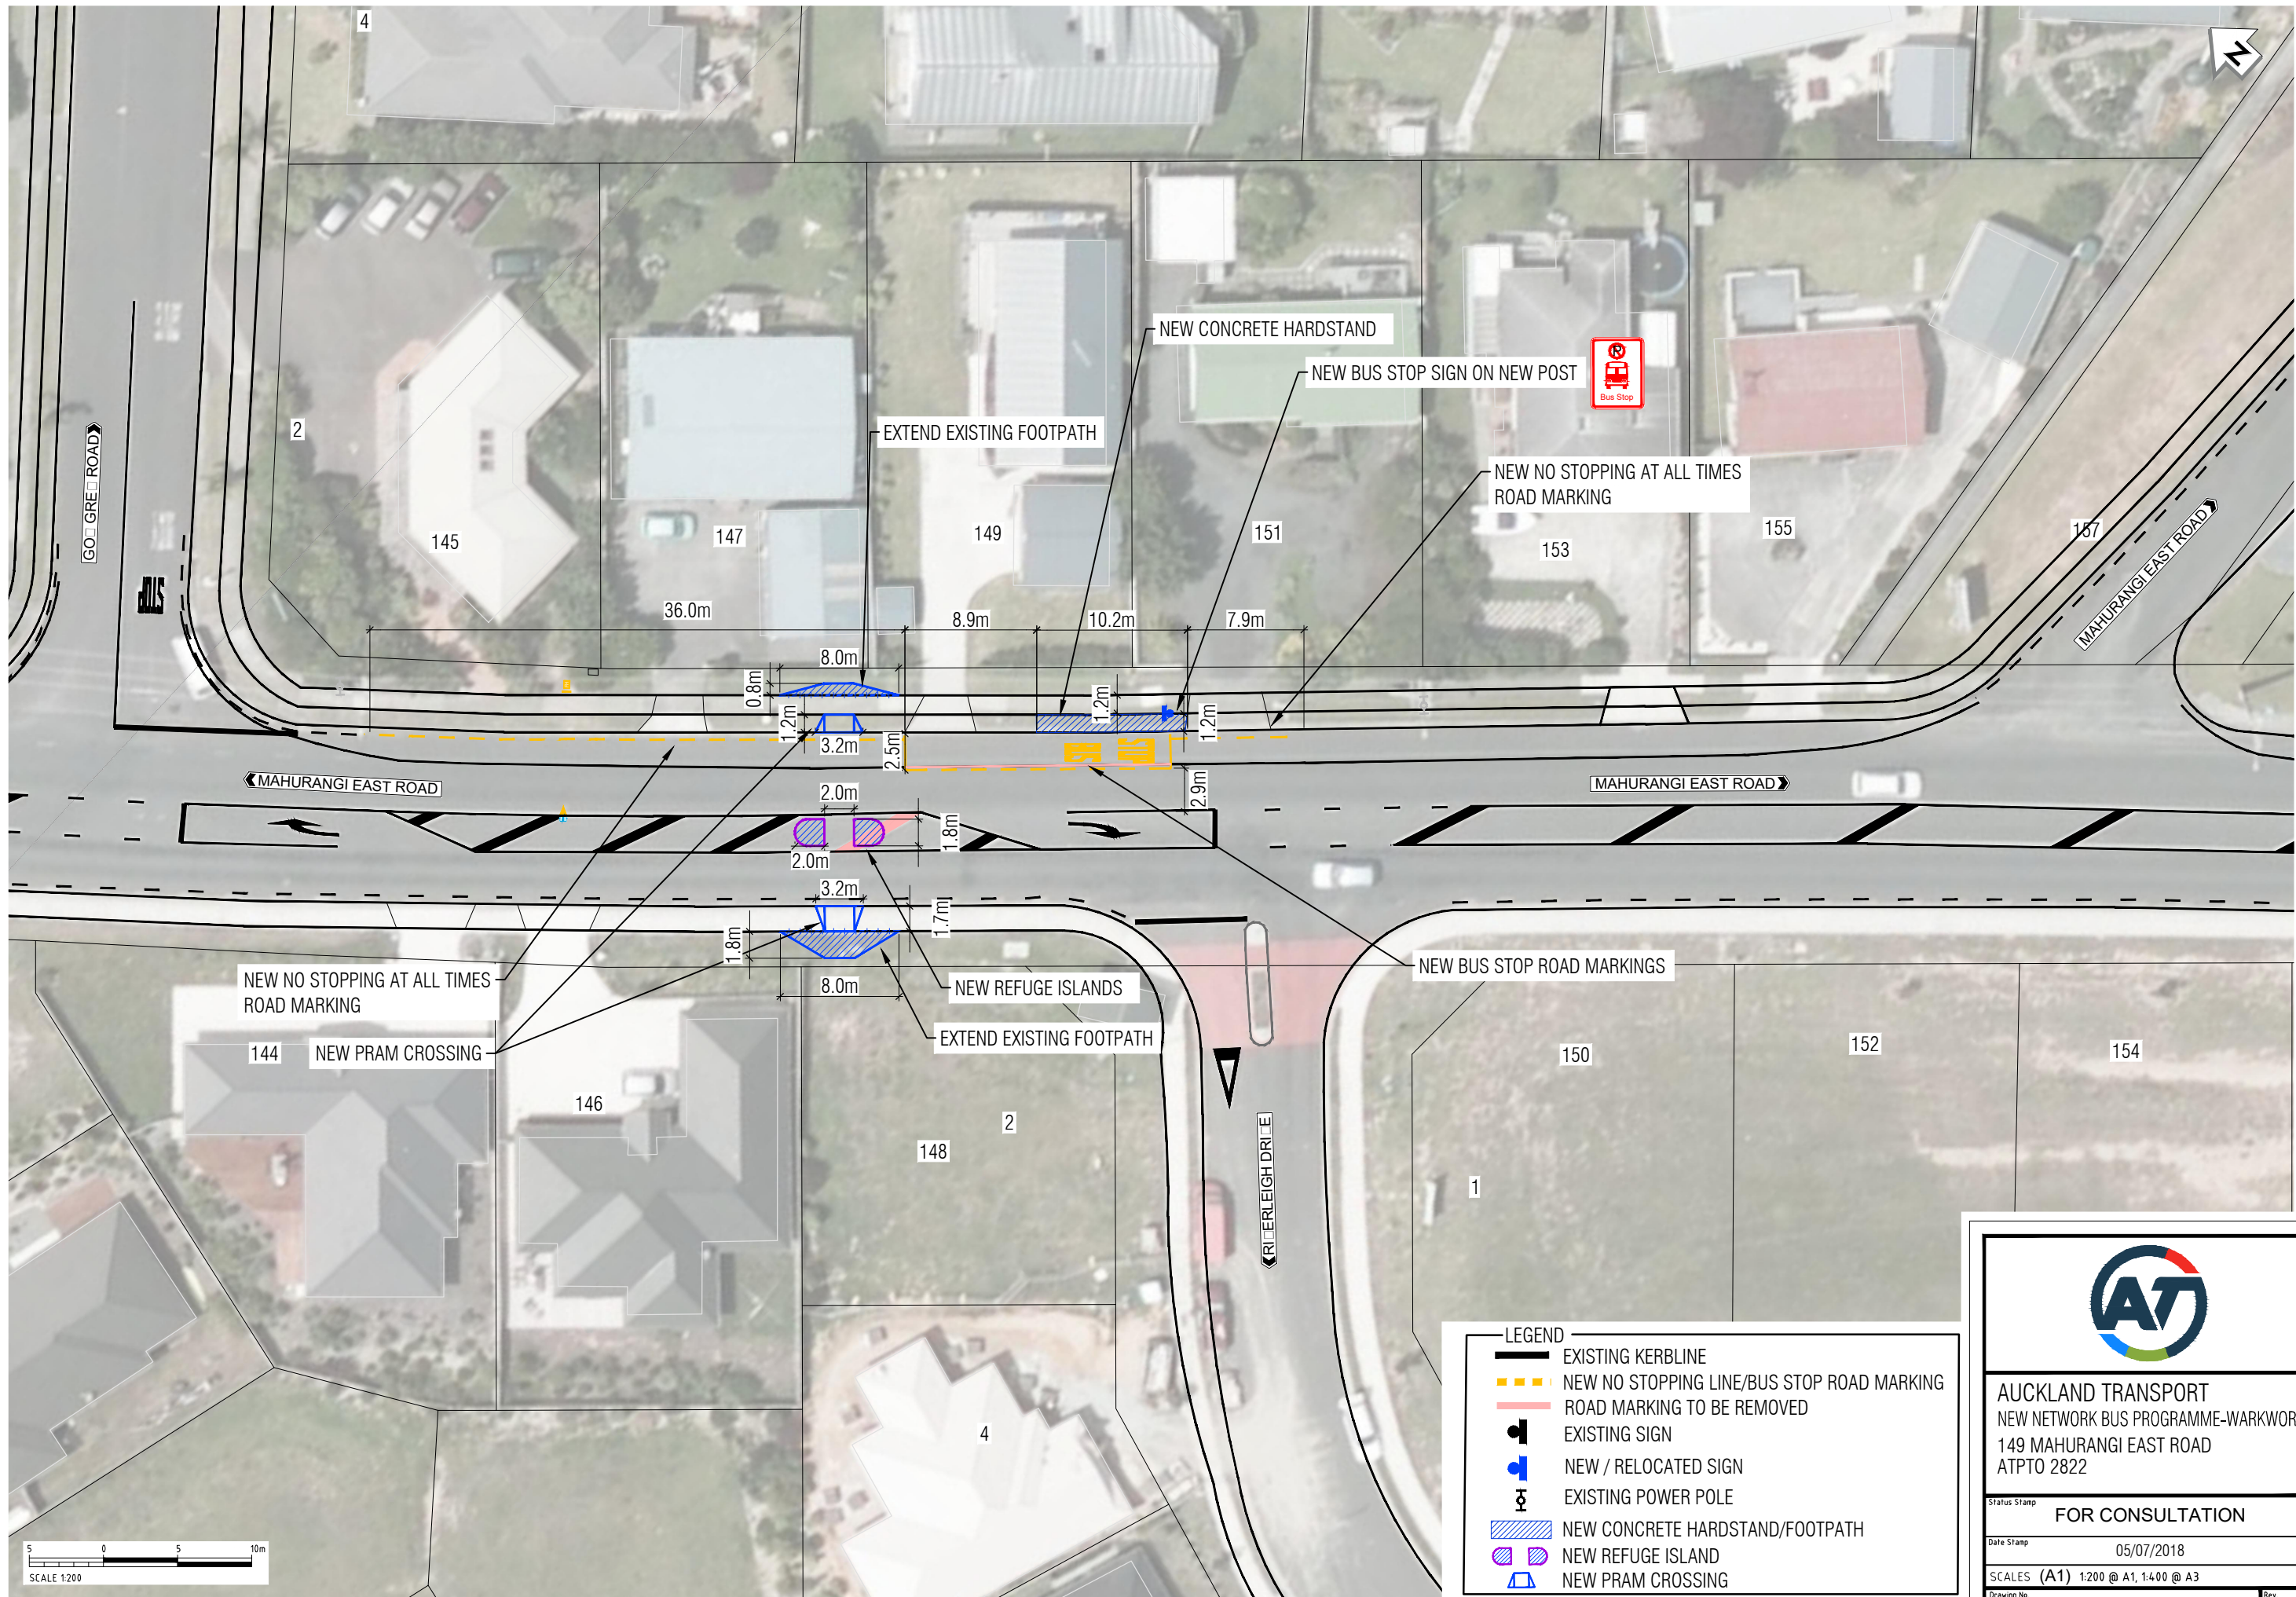

LEGEND

- EXISTING KERBLINE
- NEW NO STOPPING LINE/BUS STOP ROAD MARKING
- ROAD MARKING TO BE REMOVED
- EXISTING SIGN
- NEW / RELOCATED SIGN
- EXISTING POWER POLE
- NEW CONCRETE HARDSTAND/FOOTPATH
- NEW REFUGE ISLAND
- NEW PRAM CROSSING



AUCKLAND TRANSPORT
NEW NETWORK BUS PROGRAMME-WARKWORTH
149 MAHURANGI EAST ROAD
ATPTO 2822

Status Stamp
FOR CONSULTATION

Date Stamp
05/07/2018

SCALES (A1) 1:200 @ A1, 1:400 @ A3

Drawing No.
1718811_01_007_G025

Rev.
A

NOT FOR CONSTRUCTION

200 mm DO NOT SCALE - IF IN DOUBT, ASK

150

100

90

80

70

60

50

40

30

20

10

0

0

ORIGINAL SIZE A1

Last modified: Jan 20 2016 By

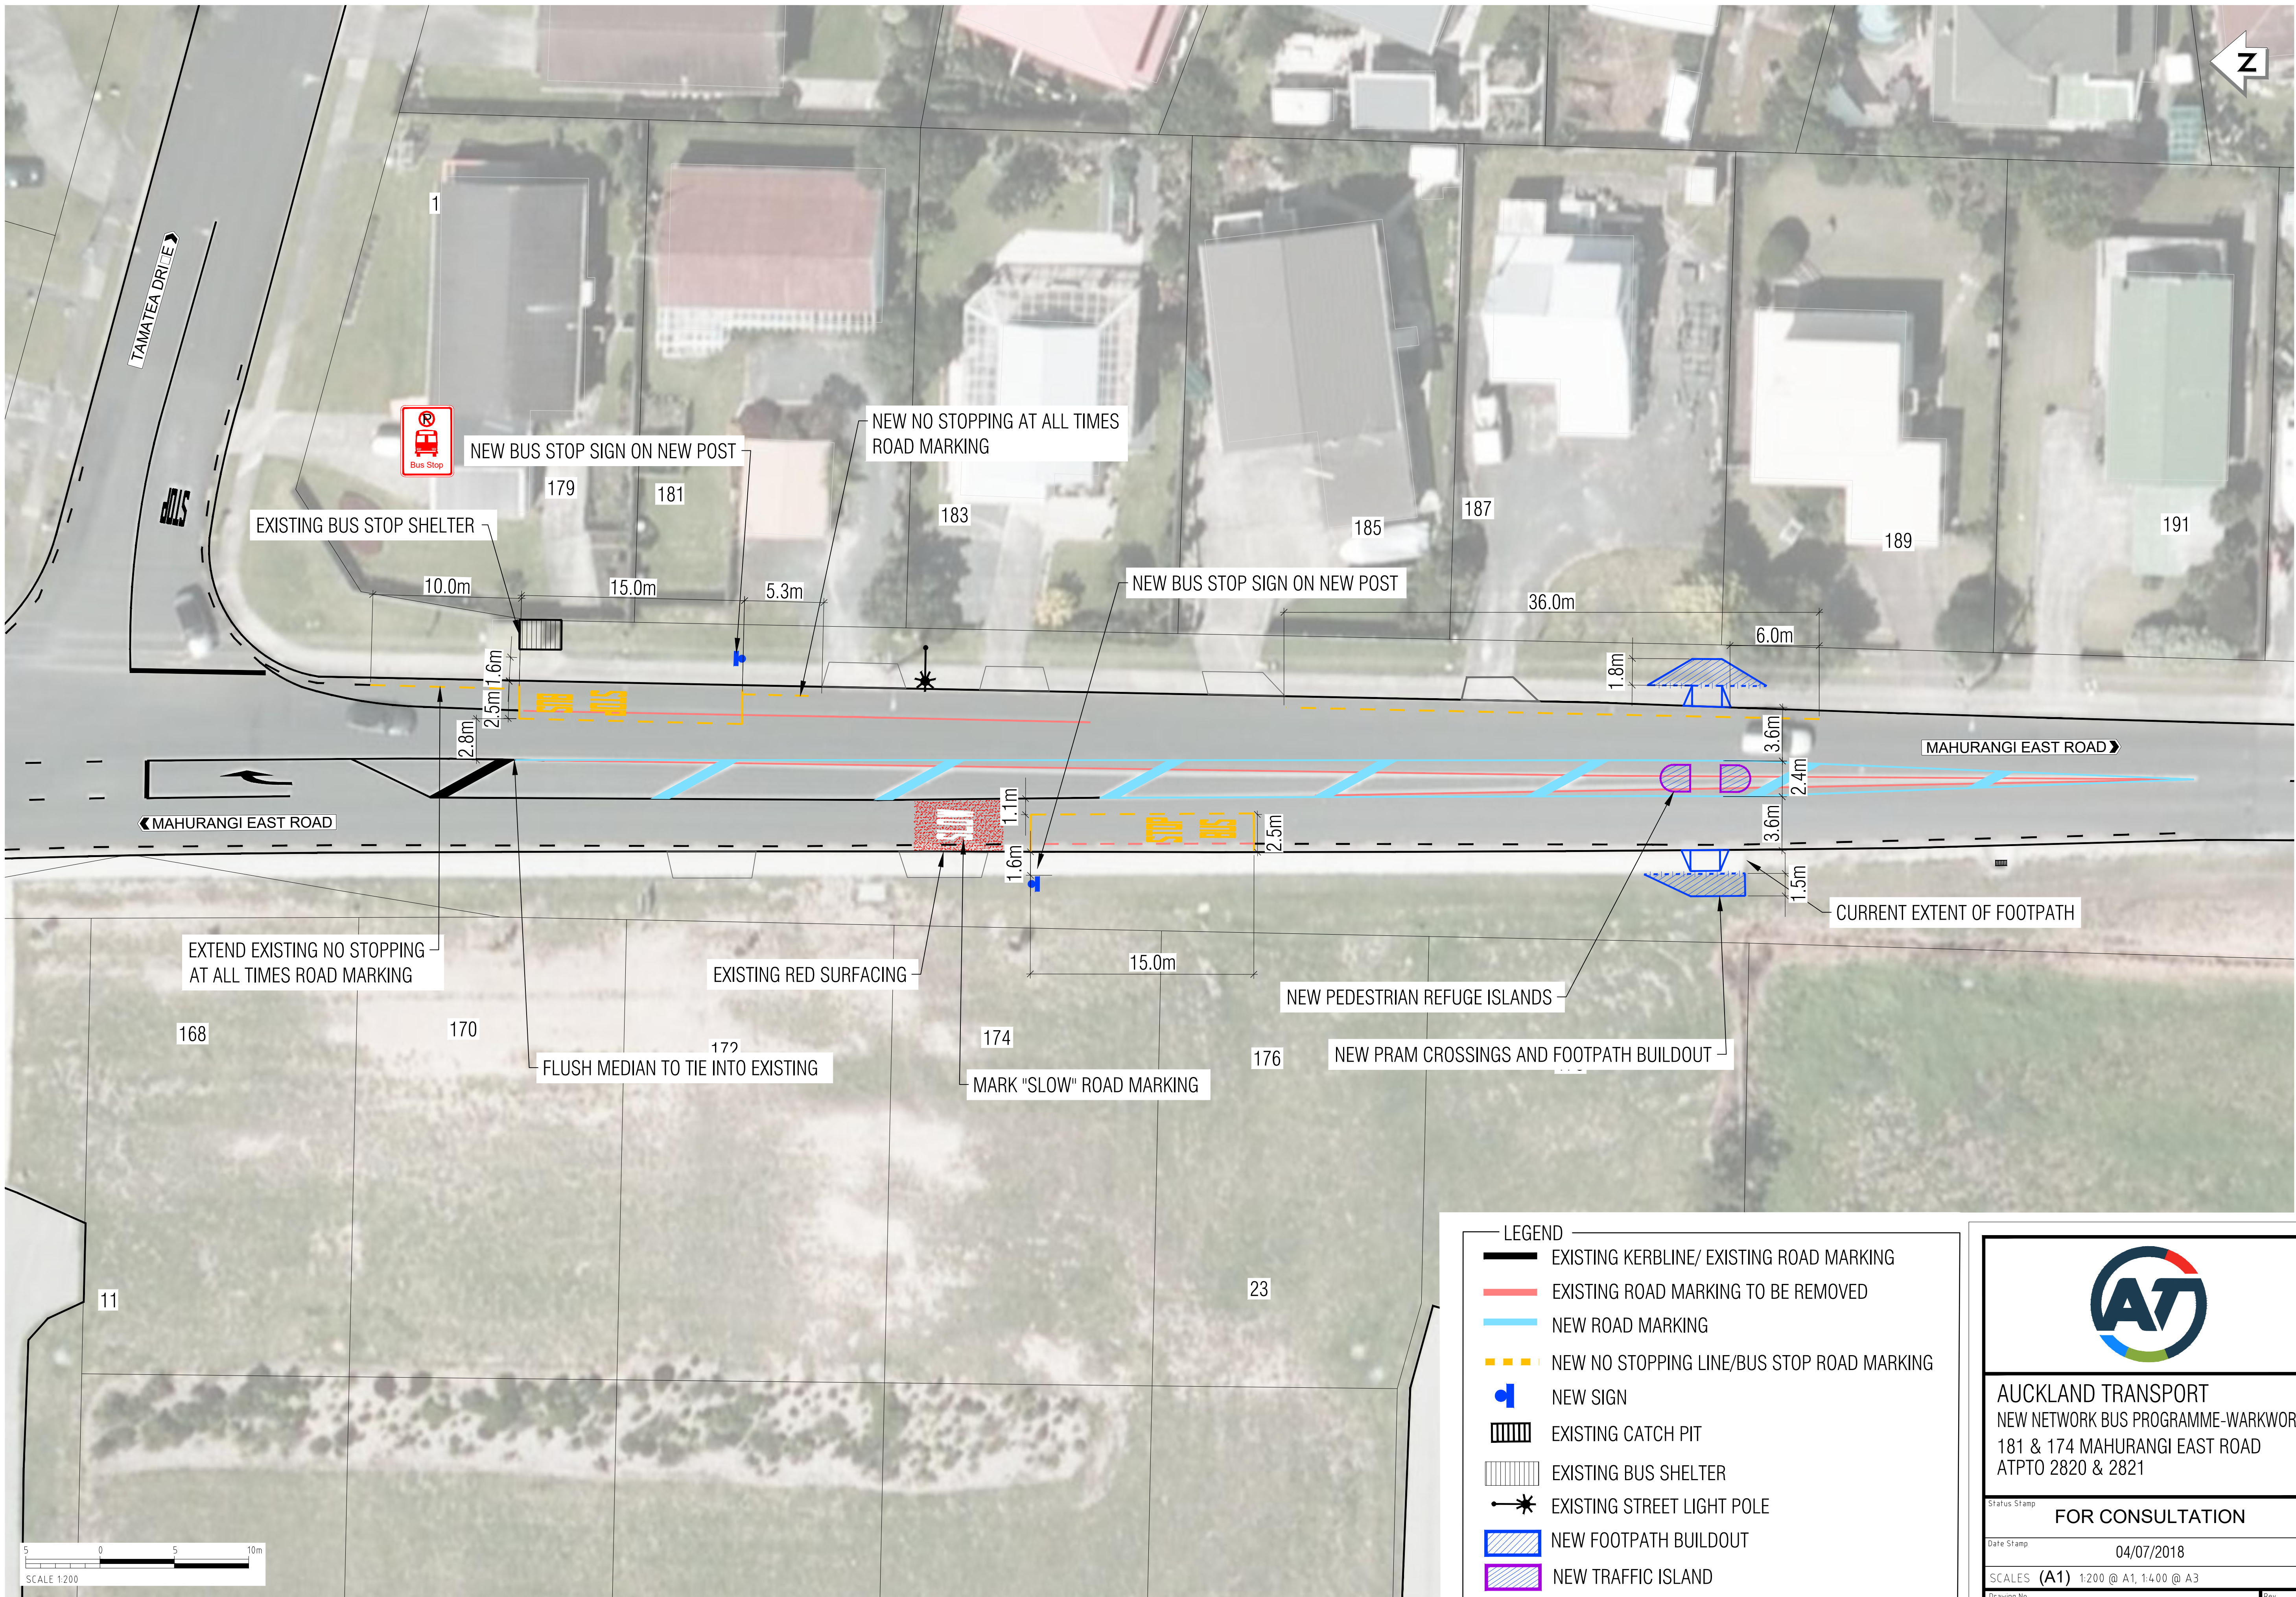

LEGEND

- EXISTING KERBLINE/ EXISTING ROAD MARKING
- EXISTING ROAD MARKING TO BE REMOVED
- NEW ROAD MARKING
- NEW NO STOPPING LINE/BUS STOP ROAD MARKING
- NEW SIGN
- EXISTING CATCH PIT
- EXISTING BUS SHELTER
- EXISTING STREET LIGHT POLE
- NEW FOOTPATH BUILDOUT
- NEW TRAFFIC ISLAND



AUCKLAND TRANSPORT
NEW NETWORK BUS PROGRAMME-WARKWORTH
181 & 174 MAHURANGI EAST ROAD
ATPTO 2820 & 2821

FOR CONSULTATION

Date Stamp 04/07/2018

SCALES (A1) 1:200 @ A1, 1:400 @ A3

Drawing No 1718811-01-008-G025

Rev B

NOT FOR CONSTRUCTION

P:\2012 Onwards\Auckland Transport\805 09536 TTEPS\01 Potential Jobs\Warkworth Bus Improvement\CAD\Mahurangi East Road\1718811-01-008-G025



AUCKLAND TRANSPORT
NEW NETWORK BUS PROGRAMME-WARKWORTH
OPP 271 & 279 MAHURANGI EAST ROAD
ATPTO 2809 & 2818

FOR CONSULTATION

Date Stamp 21/06/2018

SCALES (A1) 1:200 @ A1, 1:400 @ A3

Drawing No. 1718811-01-009-G025

Rev

B

NOT FOR CONSTRUCTION



LEGEND

- EXISTING KERBLINE/ EXISTING ROAD MARKING
- NEW NO STOPPING LINE/BUS STOP ROAD MARKING
- ROAD MARKING TO BE REMOVED
- NEW ROAD MARKING
- NEW / RELOCATED SIGN
- EXISTING CATCH PIT
- *

 EXISTING STREET LIGHT
- H

 EXISTING POWER POLE
- NEW TRAFFIC ISLAND
- EXISTING TRAFFIC ISLAND



AUCKLAND TRANSPORT
 NEW NETWORK BUS PROGRAMME-WARKWORTH
 OPP 397 & 403 MAHURANGI EAST ROAD
 ATPTO 2814 & 2815

Status Stamp
FOR CONSULTATION

Date Stamp
 12/06/2018

SCALES (A1) 1:200 @ A1, 1:400 @ A3

Drawing No.
 1718811-01-010-G025

Rev.
 A

NOT FOR CONSTRUCTION

200 mm
DO NOT SCALE - IF IN DOUBT, ASK

150


100

50

0

ORIGINAL SIZE A1

Last modified: Jan 20 2016 By

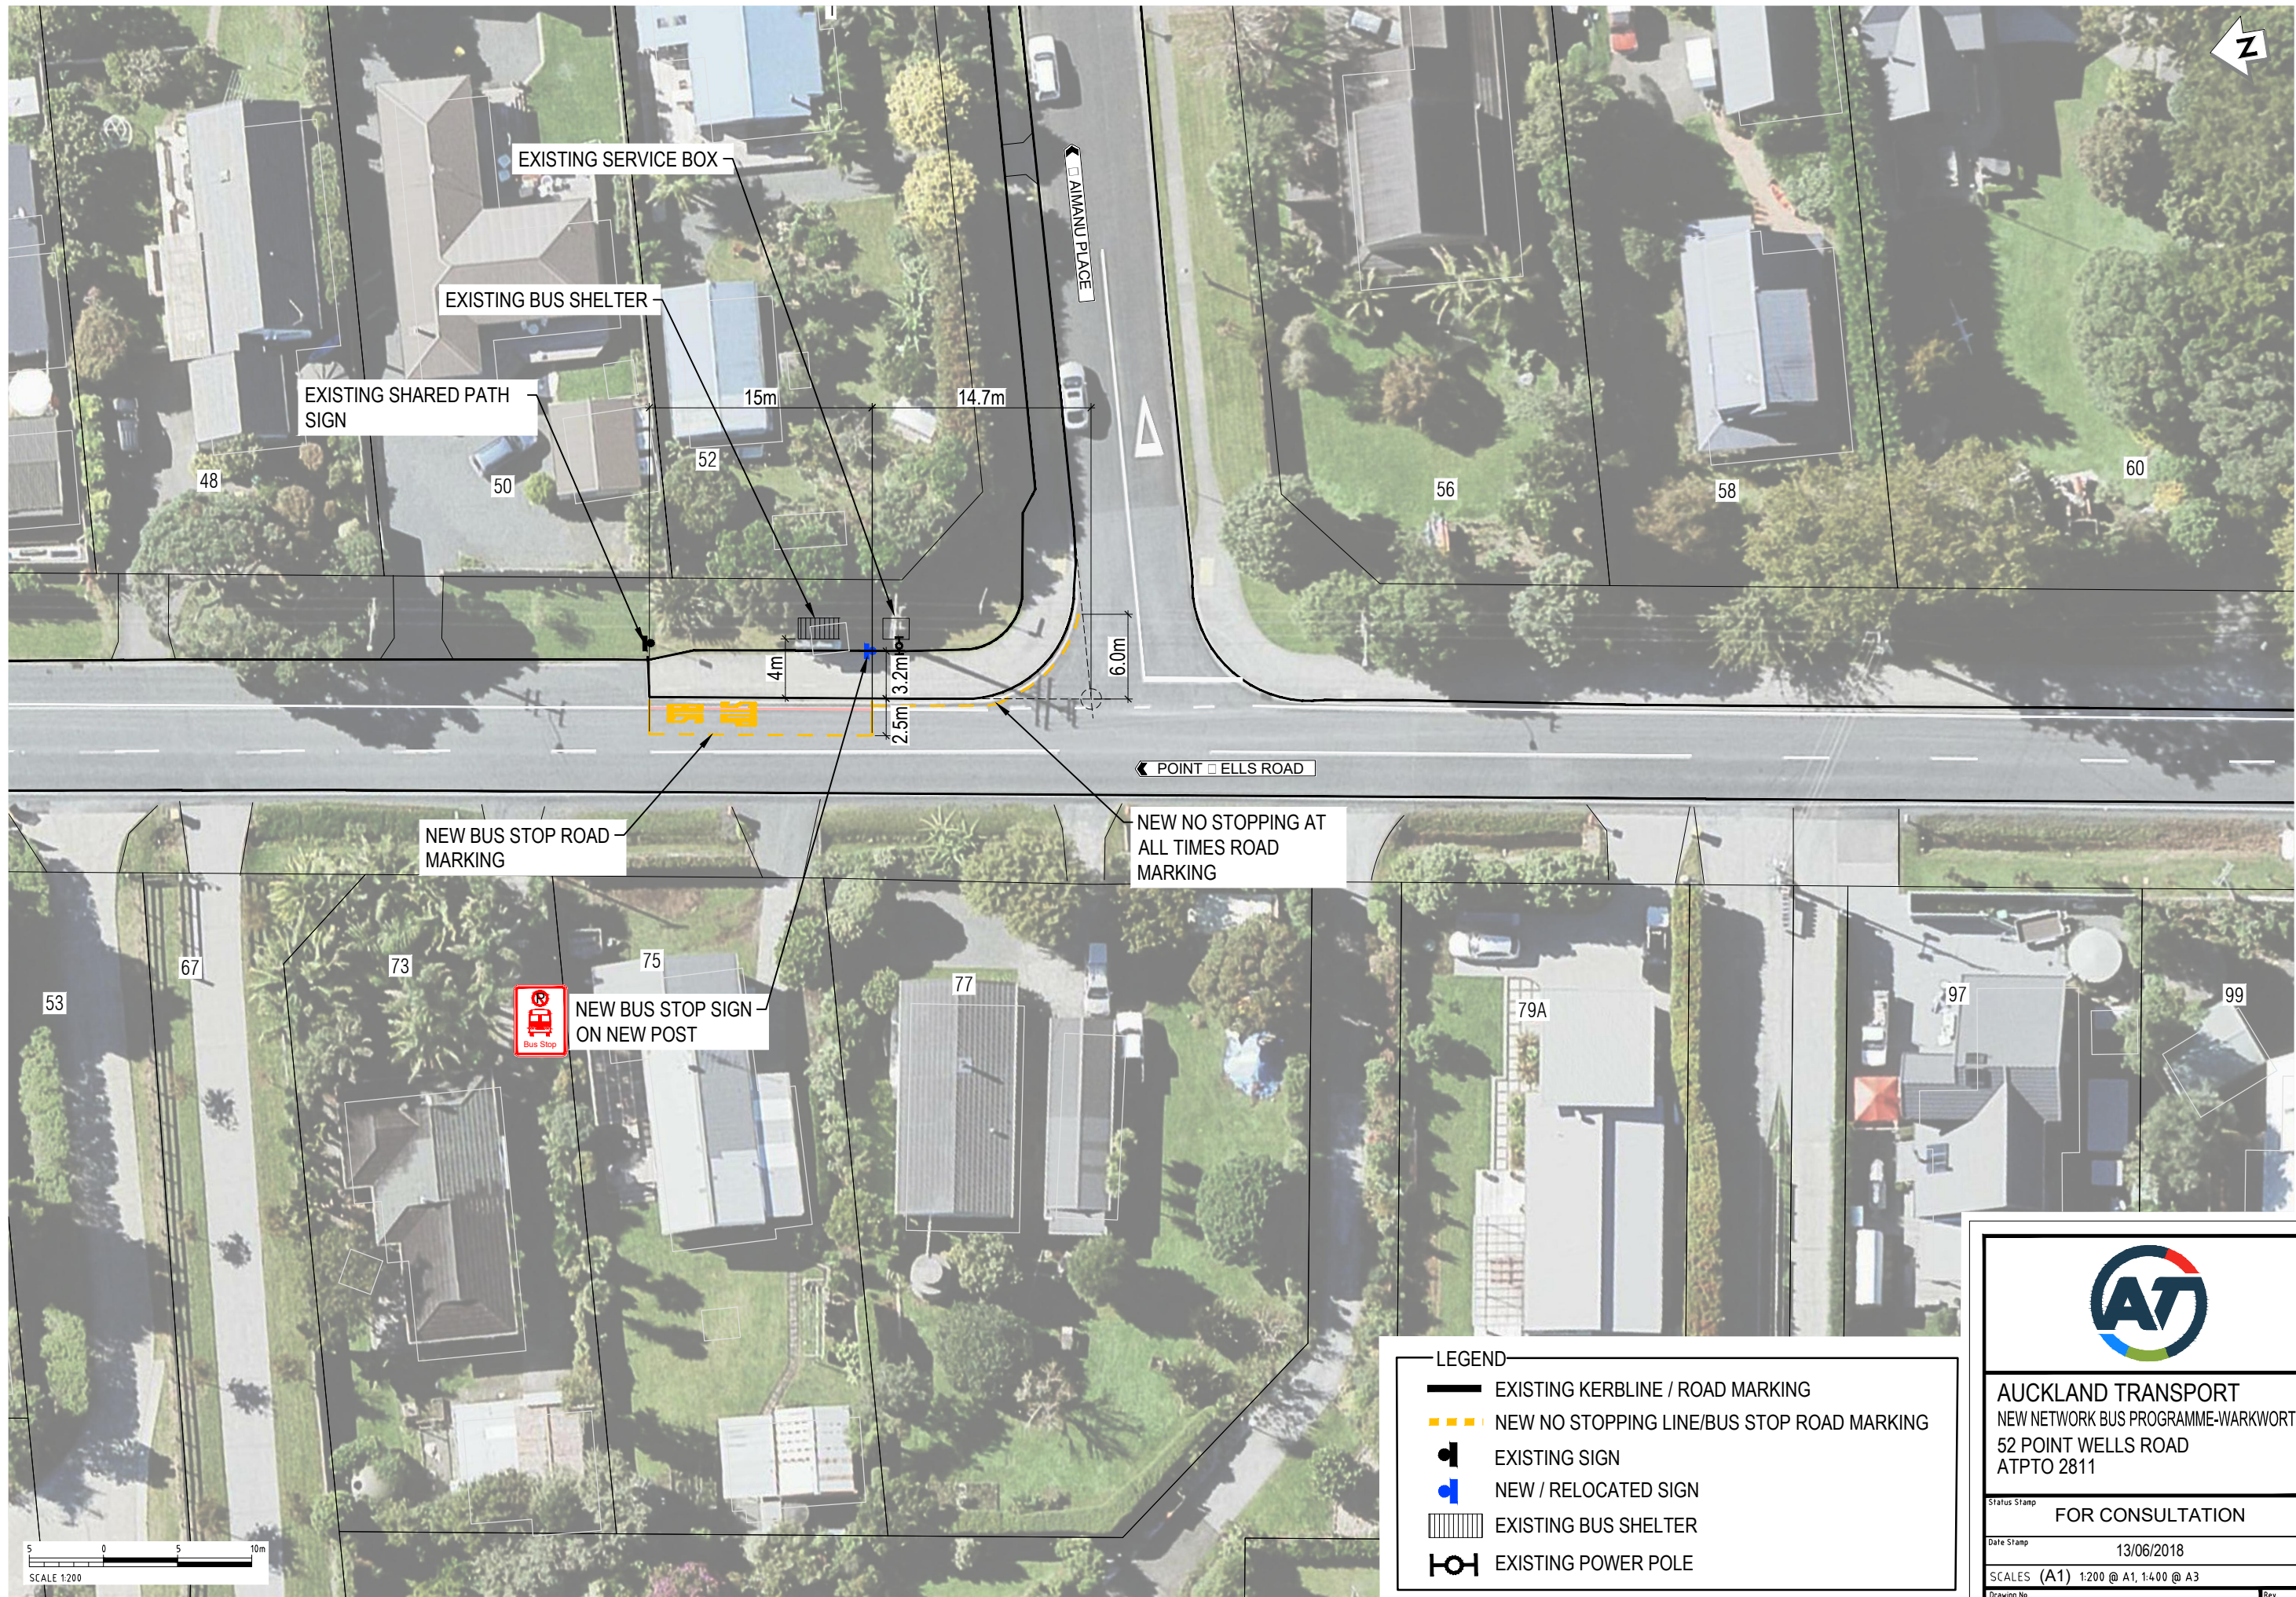

- LEGEND
- EXISTING KERBLINE / ROAD MARKING
 - NEW NO STOPPING LINE/BUS STOP ROAD MARKING
 - EXISTING SIGN
 - NEW / RELOCATED SIGN
 - EXISTING BUS SHELTER
 - EXISTING POWER POLE

NOT FOR CONSTRUCTION



AUCKLAND TRANSPORT
NEW NETWORK BUS PROGRAMME-WARKWORTH
52 POINT WELLS ROAD
ATPTO 2811

Status Stamp	FOR CONSULTATION	
Date Stamp	13/06/2018	
SCALES	(A1) 1:200 @ A1, 1:400 @ A3	
Drawing No.	1718811_01_012_G025	Rev. A

DO NOT SCALE - IF IN DOUBT, ASK

ORIGINAL SIZE A1

Last modified: Jan 20 2016 By



EXISTING 50 KM/H SPEED LIMIT SIGNS

T LIGHT BA

EXISTING SERVICE BOX

NEW BUS STOP SIGN ON NEW POST

EXISTING BUS STOP SHELTER

MEIKLEJOHN

OMAHA DRIVE

PIONEER CRESCENT



LEGEND

- EXISTING EDGE OF SEAL
- NEW NO STOPPING LINE/BUS STOP ROAD MARKING
- EXISTING SIGN
- NEW / RELOCATED SIGN
- EXISTING BUS SHELTER

AUCKLAND TRANSPORT
NEW NETWORK BUS PROGRAMME-WARKWORTH
OMAHA DRIVE - 2 MEIKLEJOHN WAY
ATPTO 2825

Status Stamp
FOR CONSULTATION

Date Stamp
28/06/2018

SCALES (A1) 1:200 @ A1, 1:400 @ A3

Drawing No.
1718811_01_013_G025

Rev.
A

NOT FOR CONSTRUCTION